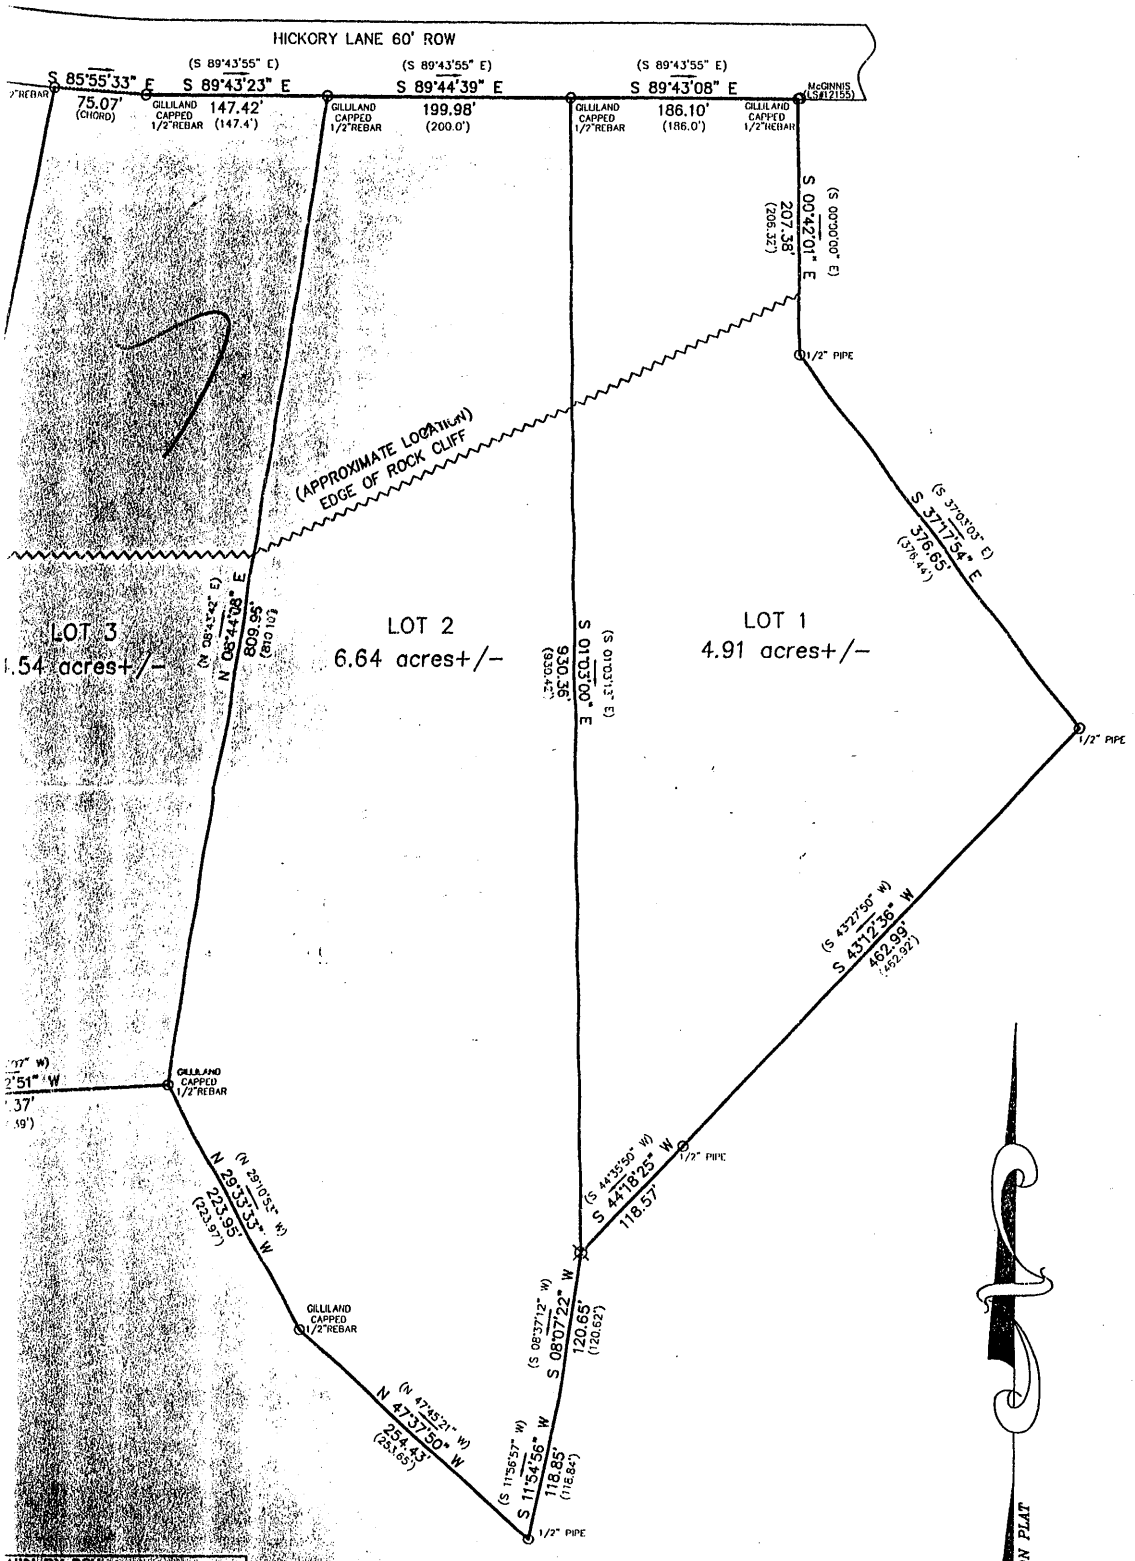

SURVEYOR'S NOTES:

(1): SURVEYOR HAS MADE NO
EASEMENTS OF RECORD, ENCU
OWNERSHIP TITLE EVIDENCE, OR
AND CURRENT TITLE SEARCH MAY

(2): SINCE THE DATE OF THIS SUR
KNOWLEDGE OR CONTROL OF LAN
HAVE ALTERED THE VALIDITY AND
HEREON.

(3): DECLARATION IS MADE TO
IT IS NOT TRANSFERABLE TO
OWNERS.

(4): SURVEY IS VALID ONLY IF
SIGNATURE (IN RED INK) OF THE

(5): ALL BUILDINGS, SURFACE AND
ADJACENT TO THE SITE ARE NOT

(6): ONLY ACTS OF POSSESSION
INSPECTION OF THE PROPERTY ARE
GUARANTEE IS IMPLIED AS TO THE
ADJOINERS TO THE LANDS SHOWN

(7): THE PROPERTY LINES SHOWN
OLD ESTABLISHED CORNERS AND
LAND OWNERS AND MAY OR MAY
PARTS OF THE SECTION AND CAR
LINES OF THE ALIQUOT PARTS OF

(8): DATE FIELD SURVEY COMPLETE

(9): DATE DRAWING COMPLETED

(10): ( ) RECORDED BEARIN

(11): POB POINT OF BEGINNING

(12): POC POINT OF COMMENC

(13): TYPE OF SURVEY:

I STATE THAT ALL PARTS OF THIS
COMPLETED IN ACCORDANCE WITH
TECHNICAL STANDARDS FOR THE
STATE OF ALABAMA TO THE BEST
BELIEF.

LARRY W. WALKER
LICENSED PROFESSIONAL LAND SU
LICENSE NO. 21183
WITHIN THE STATE OF ALABAMA

GRAPH

100 0 50 100

(IN
1 inch

SUBDIVISION PLAT

DRAWN BY: DSH
CHECKED BY: LWW
FIELD NOTES: 2002/4 PG: 24
SURVEY CREW: DH, TB, MM
JOB #: 2002/1

LOVEJOY REALTY

ODENVILLE, ALABAMA

LARRY WALKER
P
3031
HOKES
(256) 492-7